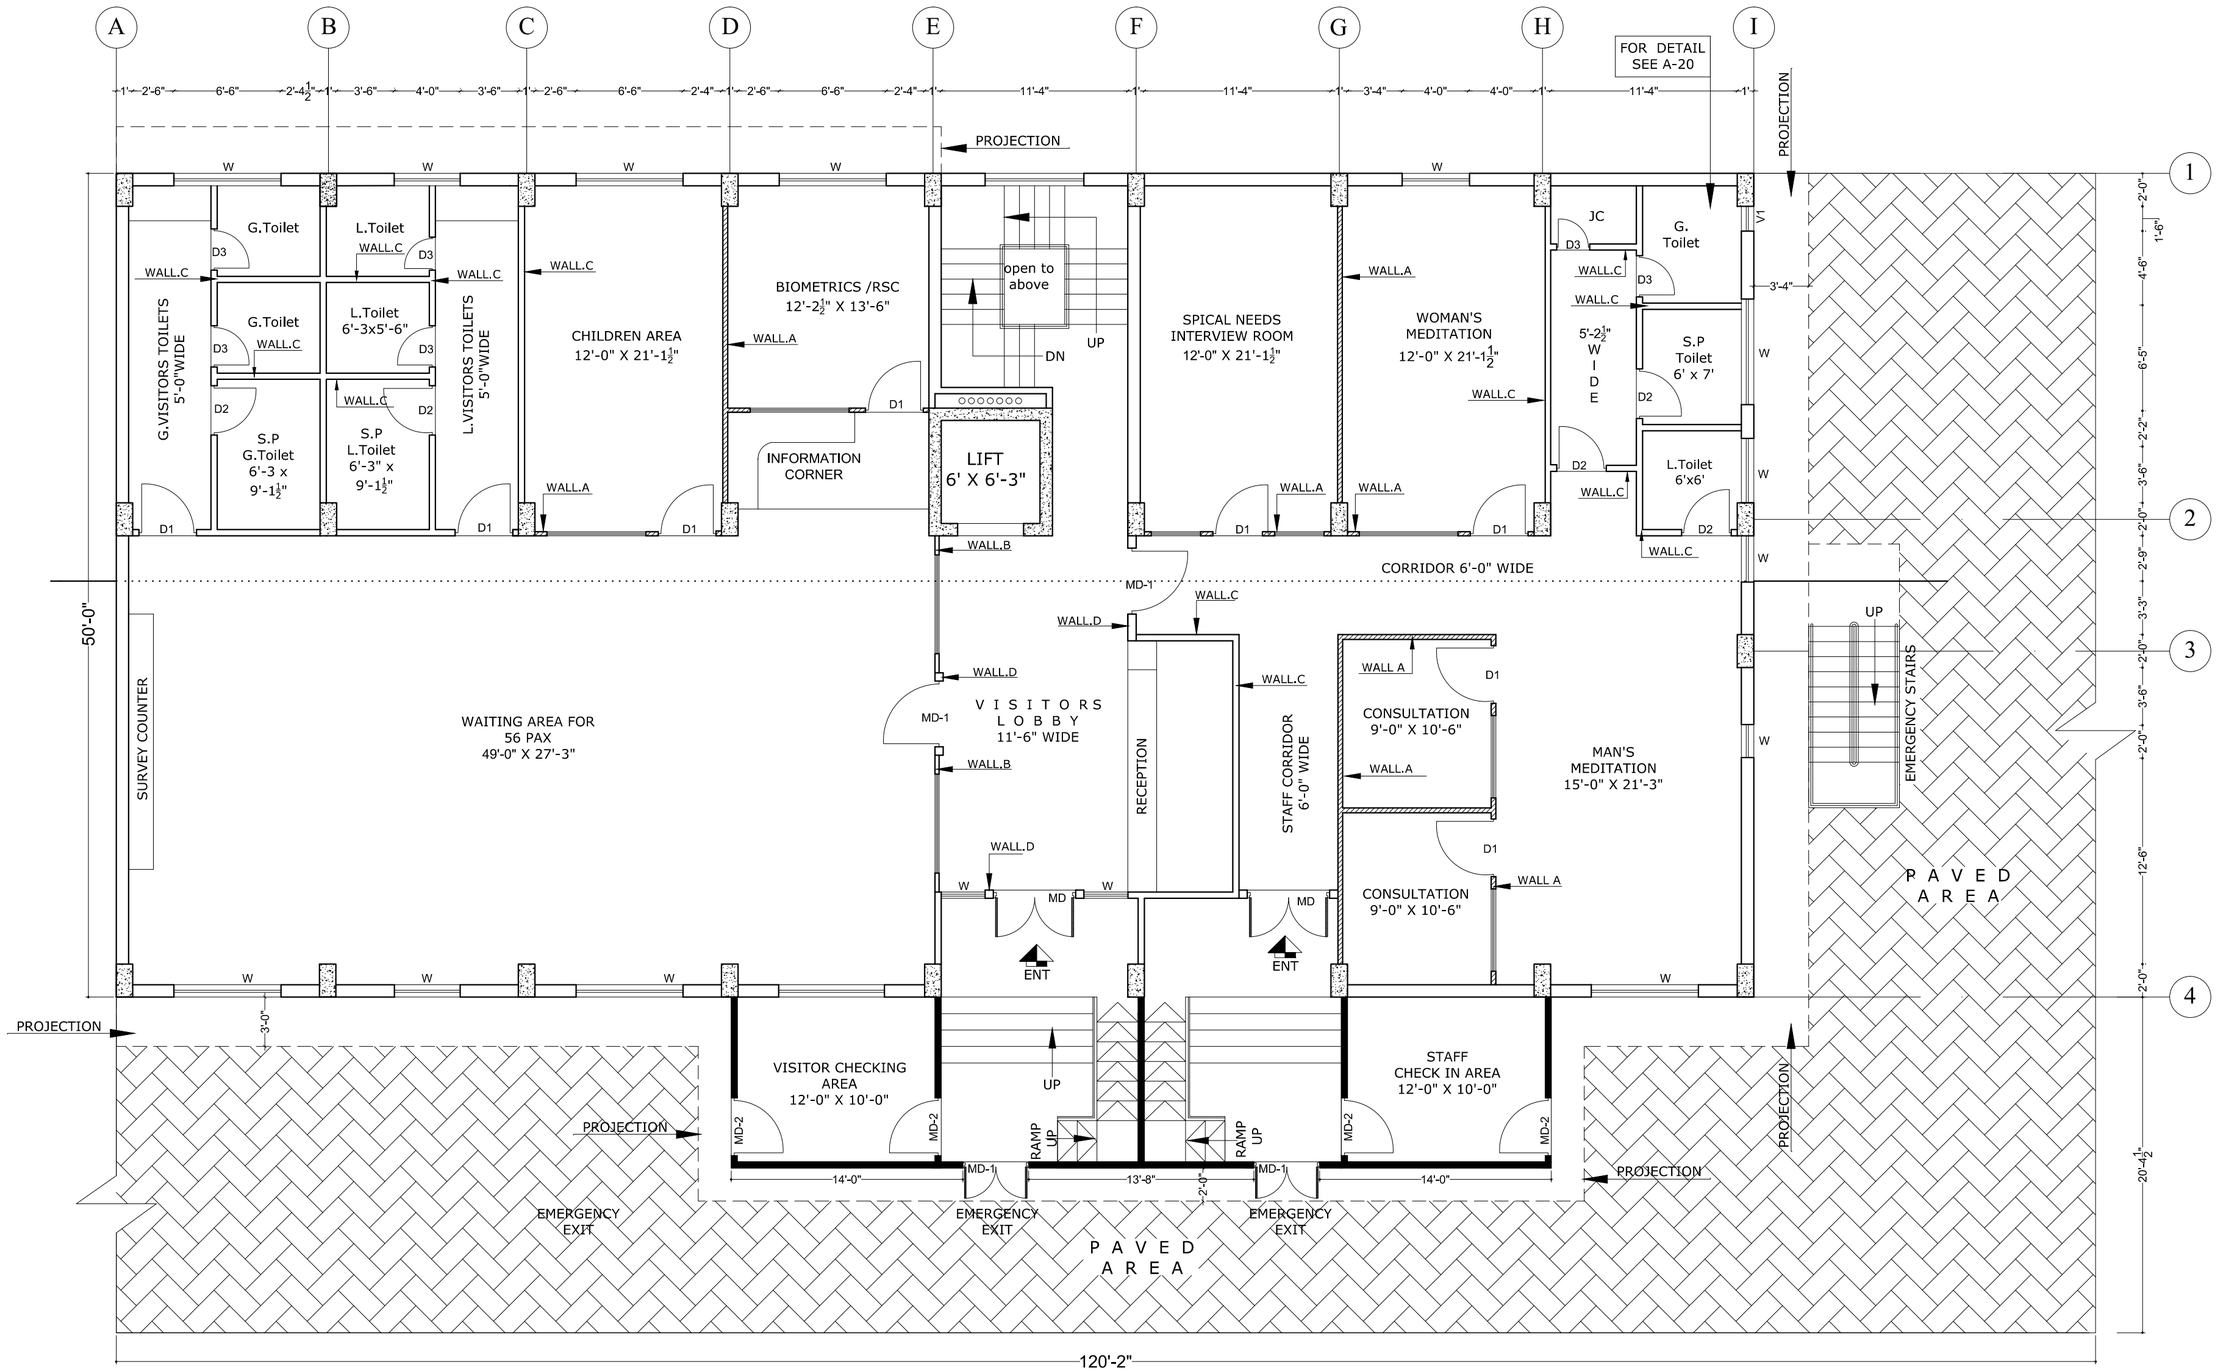

GROUND FLOOR PLAN

S.NO	DESCRIPTION
WALL A	DRY PARTITION WALL
WALL B	DRY PARTITION WALL WITH GLASS WINDOW
WALL C	BRICK WALL
WALL D	STEEL WALL